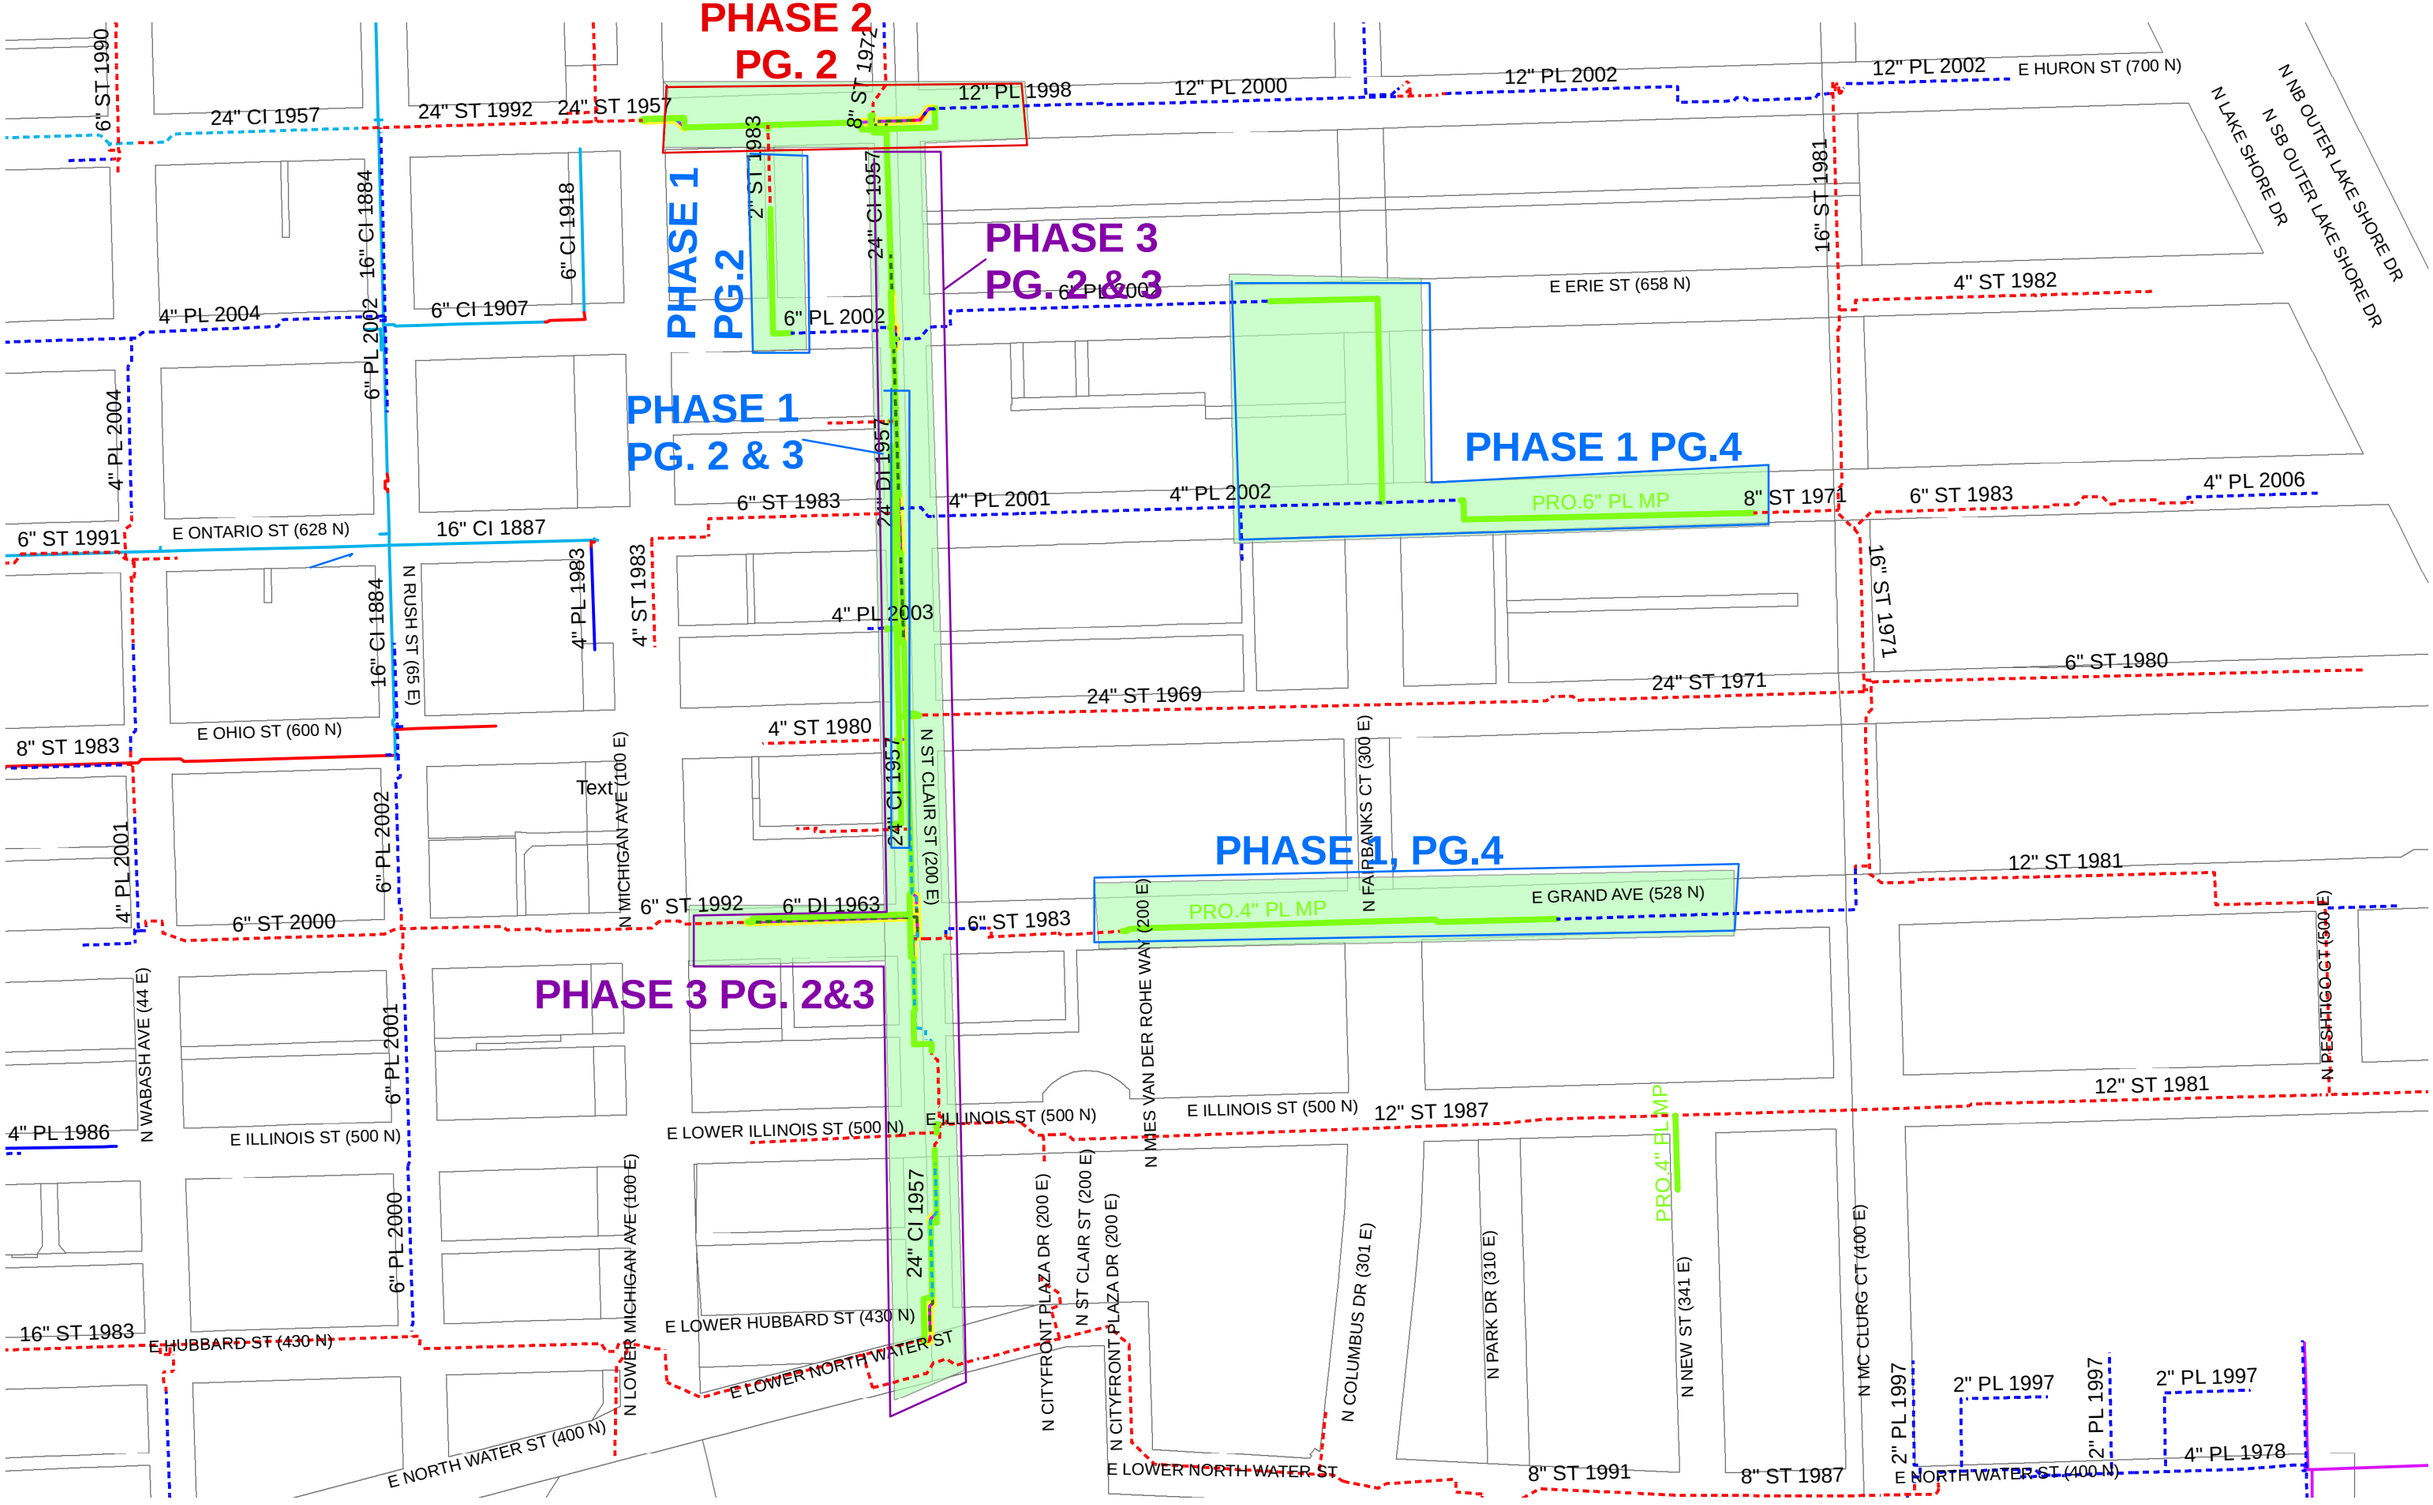

SITE LOCATION ST CLAIR PROJECT